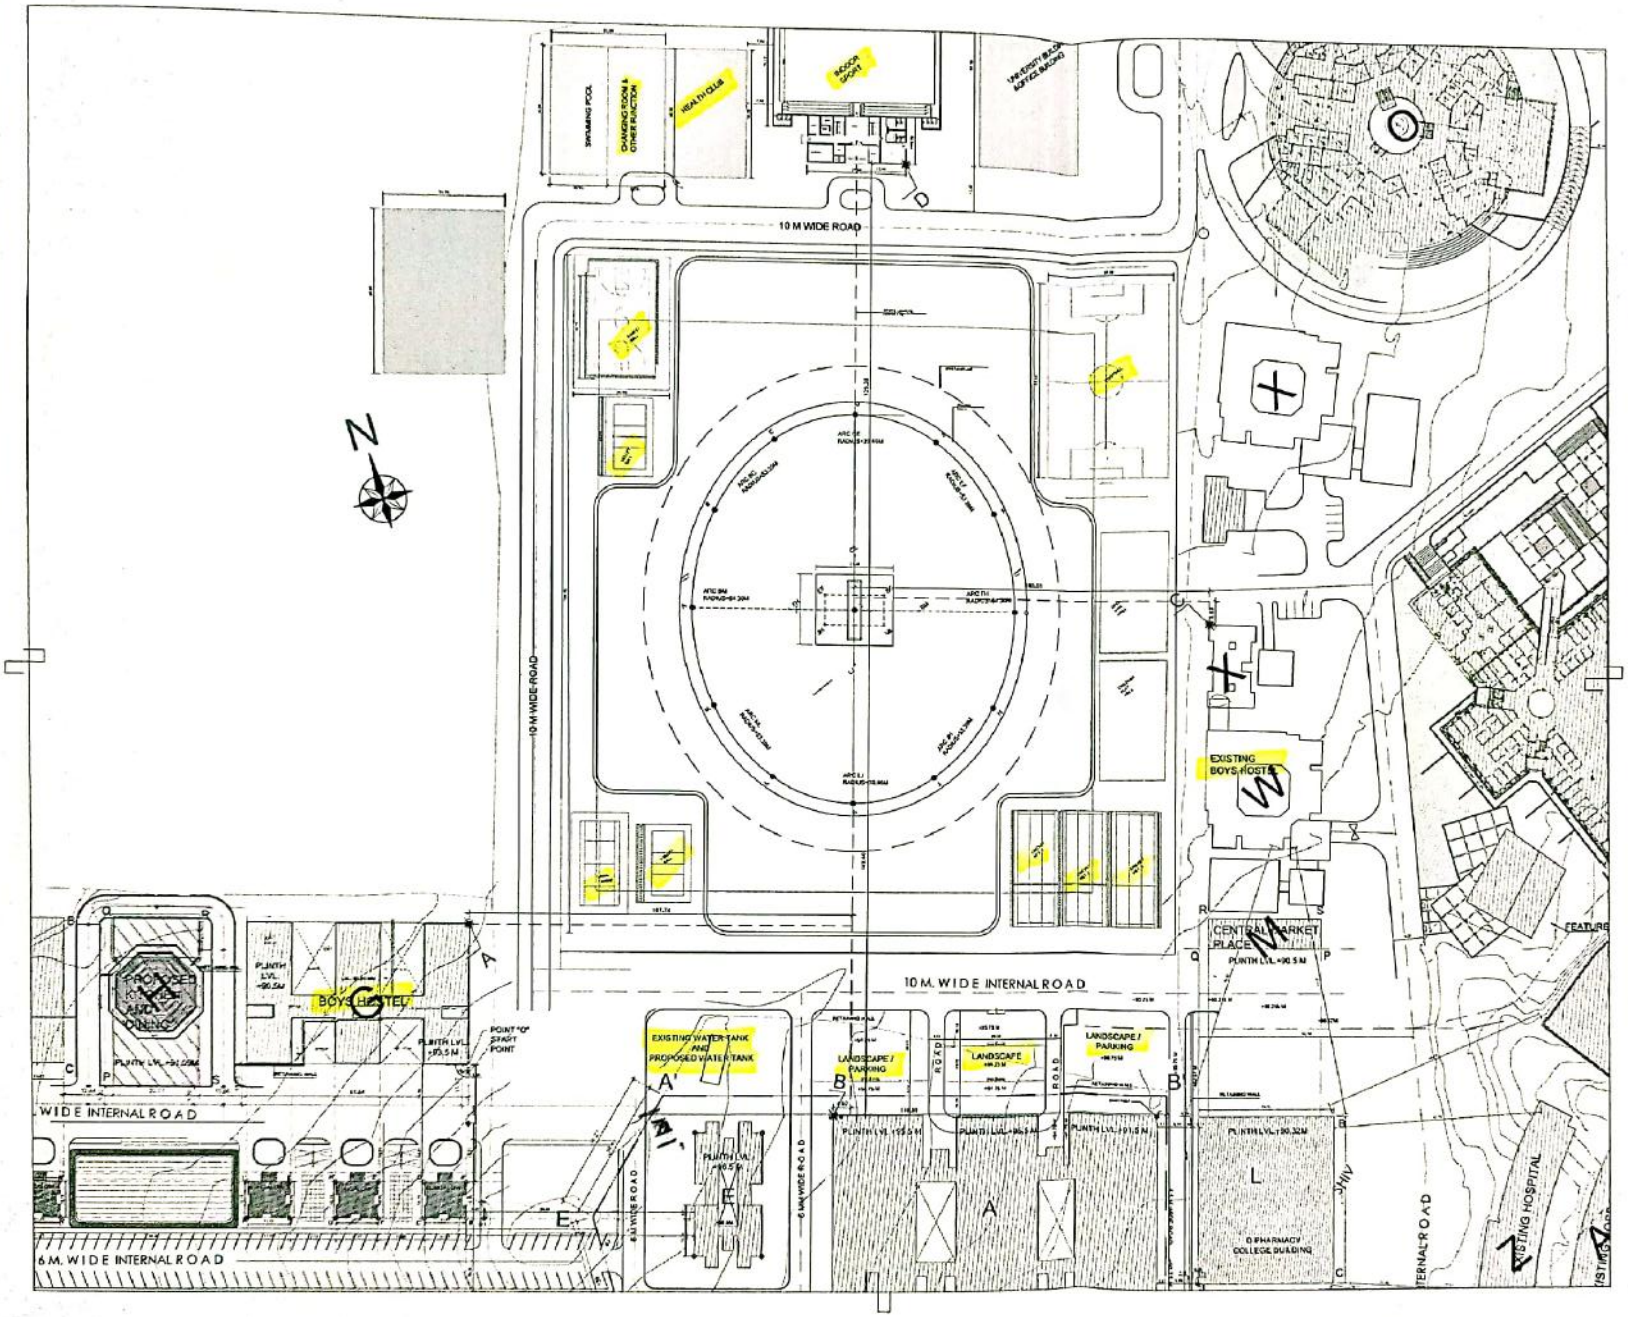

01 SETTING OUT PLAN
SCALE 1:500

ARCHITECTS
Dream Designer Architect's
Ar. DNYANESHWAR VARPE
FLAT NO. 417,RADHAN COMPLEX, NEAR SHANKAR MAHARAJ MATH, SATARA ROAD, PUNE - 37

NOTES : IMPORTANT DISCLAIMER FOR USE OF THIS DRAWINGS AT SITE

* THE DRAWING AND DESIGN IS UNDER THE COPYRIGHT OF 'M/S DREAM DESIGNERS ARCHITECTS' AND SHOULD NOT BE USED IN PART OR FULL, WITHOUT THE WRITTERN PERMISSION OF THE ARCHITECT
* ARCHITECT IS NOT RESPONSIBLE FOR CONSTANT SUPERVISION OF WORK AND FOR STRUCTURAL DESIGN & ITS SUPERVISION DURING EXECUTION OF STURCTURAL WORK ON SITE
* ANY DESCRIPENCY IN DRAWINGS, DESIGNS, SPECIFICATIONS, QUANTITIES & SOE MARCINS SHALL BE BROUGHT TO THE NOTICE OF ARCHITECT BEFORE EXECUTION OF SAID WORK. CONTRACTOR/ SITE ENGINEER HAS TO CHECK AND VERIFY ALL DIMENSIONS BEFORE EXECUTION OF WORK AND ANY DISCRIPENCY FOUND HAS TO BE REPORTED TO ARCHITECT BEFORE COMMECEMENT OF WORK ON SITE.
* ONLY WRITTEN DIMENSIONS SHALL BE FOLLOWED.
* THIS DRAWING IS PREPARED ON THE BASIS OF INFORMATION, REQUIREMENT, INSTRUCTIONS AND NECESSARY DOCUMENTS GIVEN BY THE CLIENT .

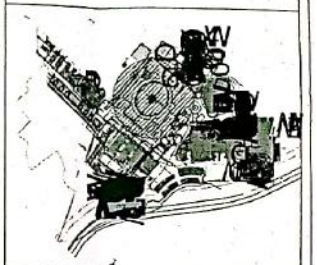

KEY MASTER PLAN

REV	NOTE	DRAWN	CHED	DATE

STRUCTURAL CONSULTANTS

PLUMBING CONSULTANTS

ELECTRICAL CONSULTANTS

Client Company & Name
S.M.B.T. SEVA BHAVI TRUST,AMRUTNAGAR,GHULEWADI, TAL. SANGMNER DIST- AHMEDNAGAR

Job Title
PROPOSED SMBT INSTITUTE OF DENTAL SCIENCE & RESEARCH .
AT MANDI HILLS DHAMANGOAN,GHOTETAL IGATPURI DIST-NASIK

Building Type
—

Drawing Title
SETTING OUT PLAN _PLAY GROUND

Scale	Drawn by	Checked by	Date
1:500	A.D.A	DV	27/06/19

Job no. — Drawing no. 100A-1 Revision — Status —

SHEET A0

Scanned by CamScanner

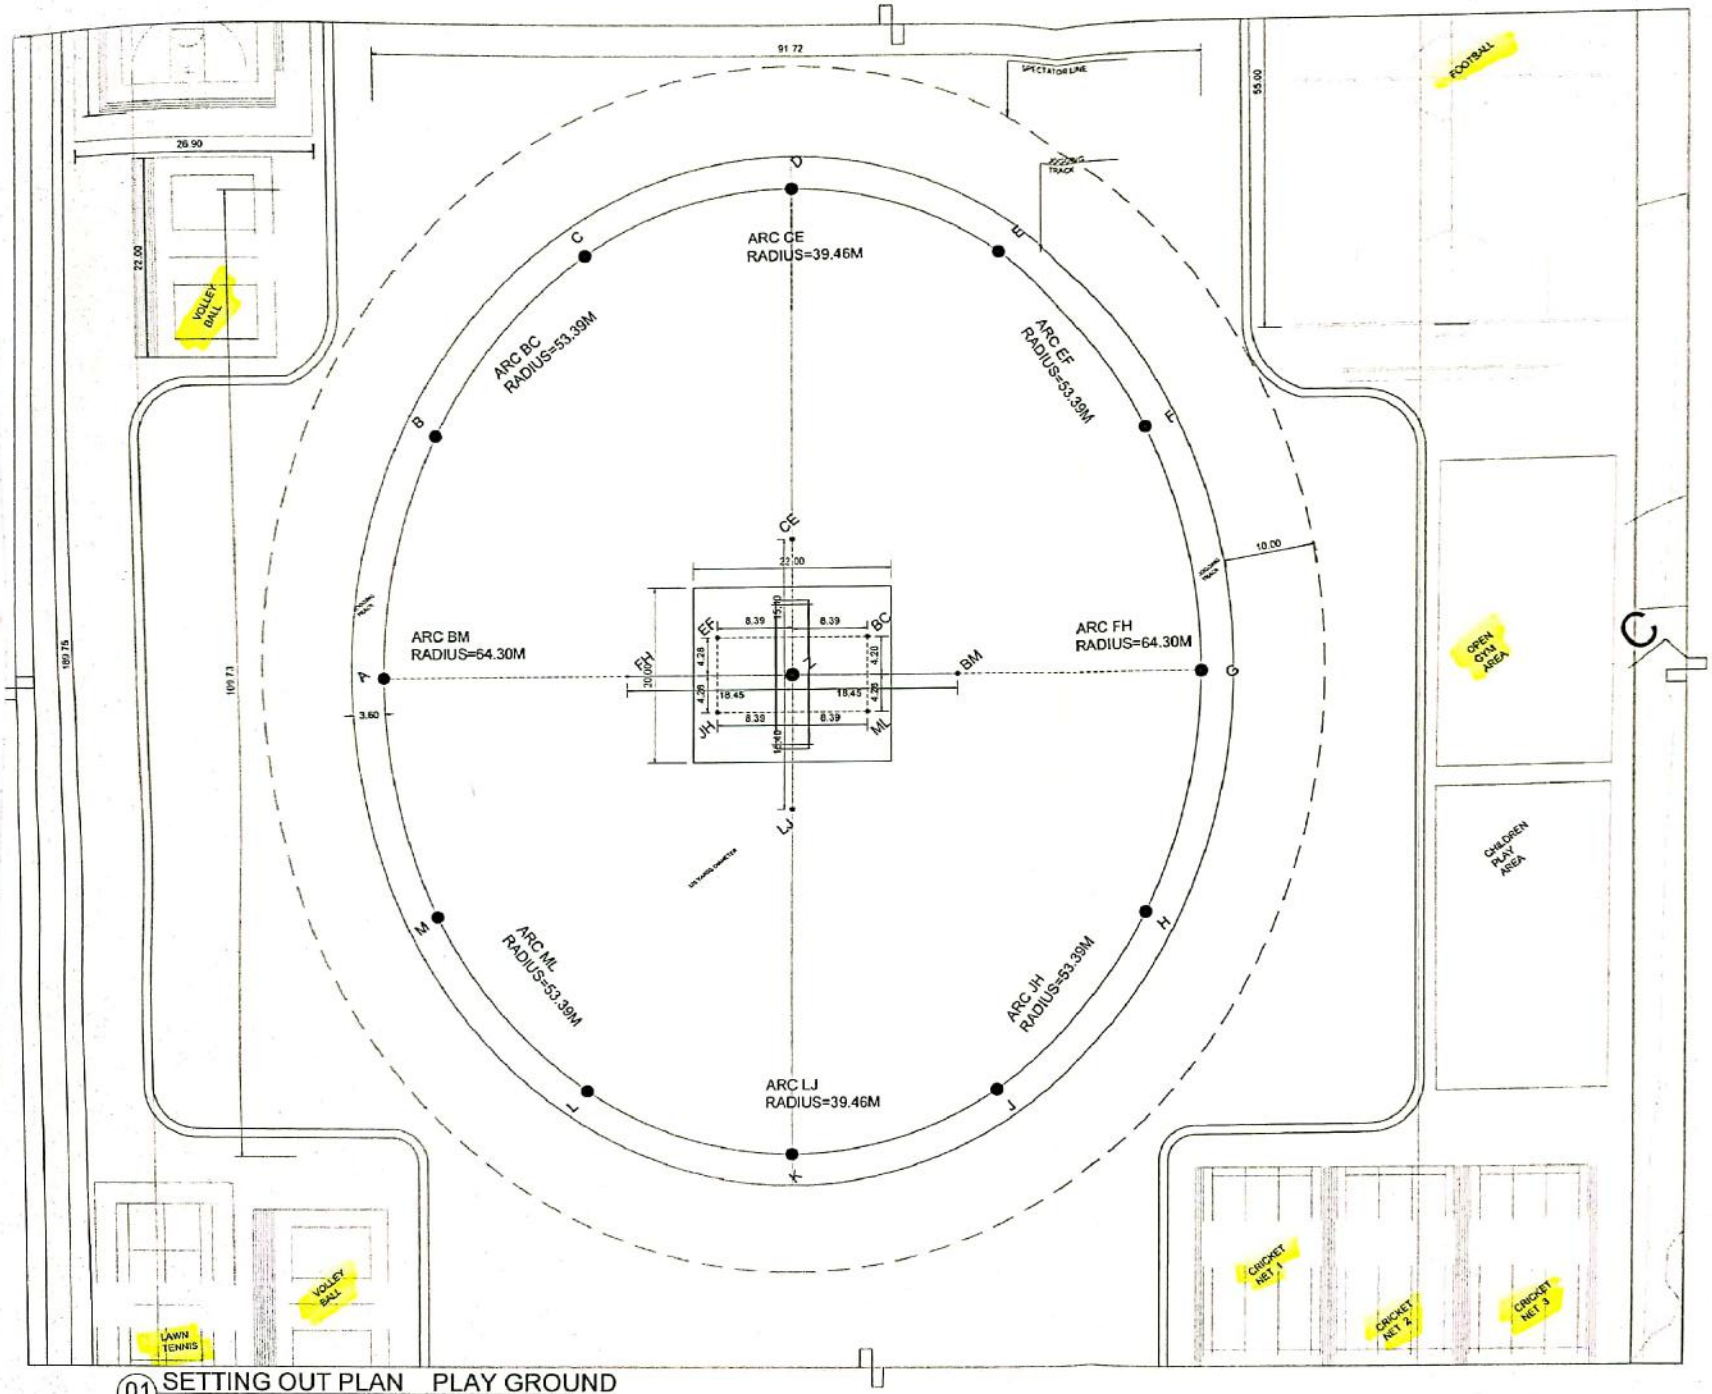

01 SETTING OUT PLAN _ PLAY GROUND

SCALE 1:500

ARCHITECTS

Dream Designer Architect's

Ar. DNYANESHWAR VARPE

FLAT NO. 417, RAJDHAM COMPLEX, NEAR SHANKAR MAHARAJ MATH, SATARA ROAD, PUNE - 37

NOTES: IMPORTANT DISCLAIMER FOR USE OF THIS DRAWINGS AT SITE

- THE DRAWING AND DESIGN IS UNDER THE COPYRIGHT OF "M/S DREAM DESIGNERS ARCHITECTS" AND SHOULD NOT BE USED IN PART OR FULL WITHOUT THE WRITTEN PERMISSION OF THE ARCHITECT
- ARCHITECT IS NOT RESPONSIBLE FOR CONSTANT SUPERVISION OF WORK AND FOR STRUCTURAL DESIGN & ITS SUPERVISION DURING EXECUTION OF STRUCTURAL WORK ON SITE
- ANY DESCRIPENCY IN DRAWINGS, DESIGNS, SPECIFICATIONS, QUANTITIES & SIDE MARGINS SHALL BE BROUGHT TO THE NOTICE OF ARCHITECT BEFORE EXECUTION OF SAID WORK. CONTRACTOR/ SITE ENGINEER HAS TO CHECK AND VERIFY ALL DIMENSIONS BEFORE EXECUTION OF WORK AND ANY DISCRIPENCY FOUND HAS TO BE REPORTED TO ARCHITECT BEFORE COMMECEMENT OF WORK ON SITE.
- ONLY WRITTEN DIMENSIONS SHALL BE FOLLOWED.
- THIS DRAWING IS PREPARED ON THE BASIS OF INFORMATION, REQUIREMENT, INSTRUCTIONS AND NECESSARY DOCUMENTS GIVEN BY THE CLIENT

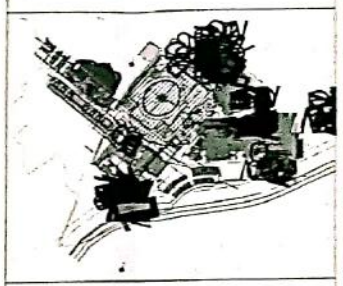

KEY MASTER PLAN

REV	NOTE	DRAWN	CHKD	DATE

STRUCTURAL CONSULTANTS

PLUMBING CONSULTANTS

ELECTRICAL CONSULTANTS

Client Company & Name

S.M.B.T. SEVA BHAVI TRUST,AMRUTNAGARGHULEWADI, TAL. SANGMNER, DIST- AHMEDNAGAR

Job Title

PROPOSED SMBT INSTITUTE OF DENTAL SCIENCE & RESEARCH .
AT NANDI HILLS DHAMANGOAN,GHOTI TAL. IGATPURI, DIST-NASIK

Building Type

—

Drawing Title

SETTING OUT PLAN _PLAY GROUND

Scale	Drawn by	Checked by	Date
1:500	A.D.A	DV	27/06/19
Job no.	Drawing no.	Revision	Status
—	100A-1	—	

SHEET NO

Scanned by CamScanner